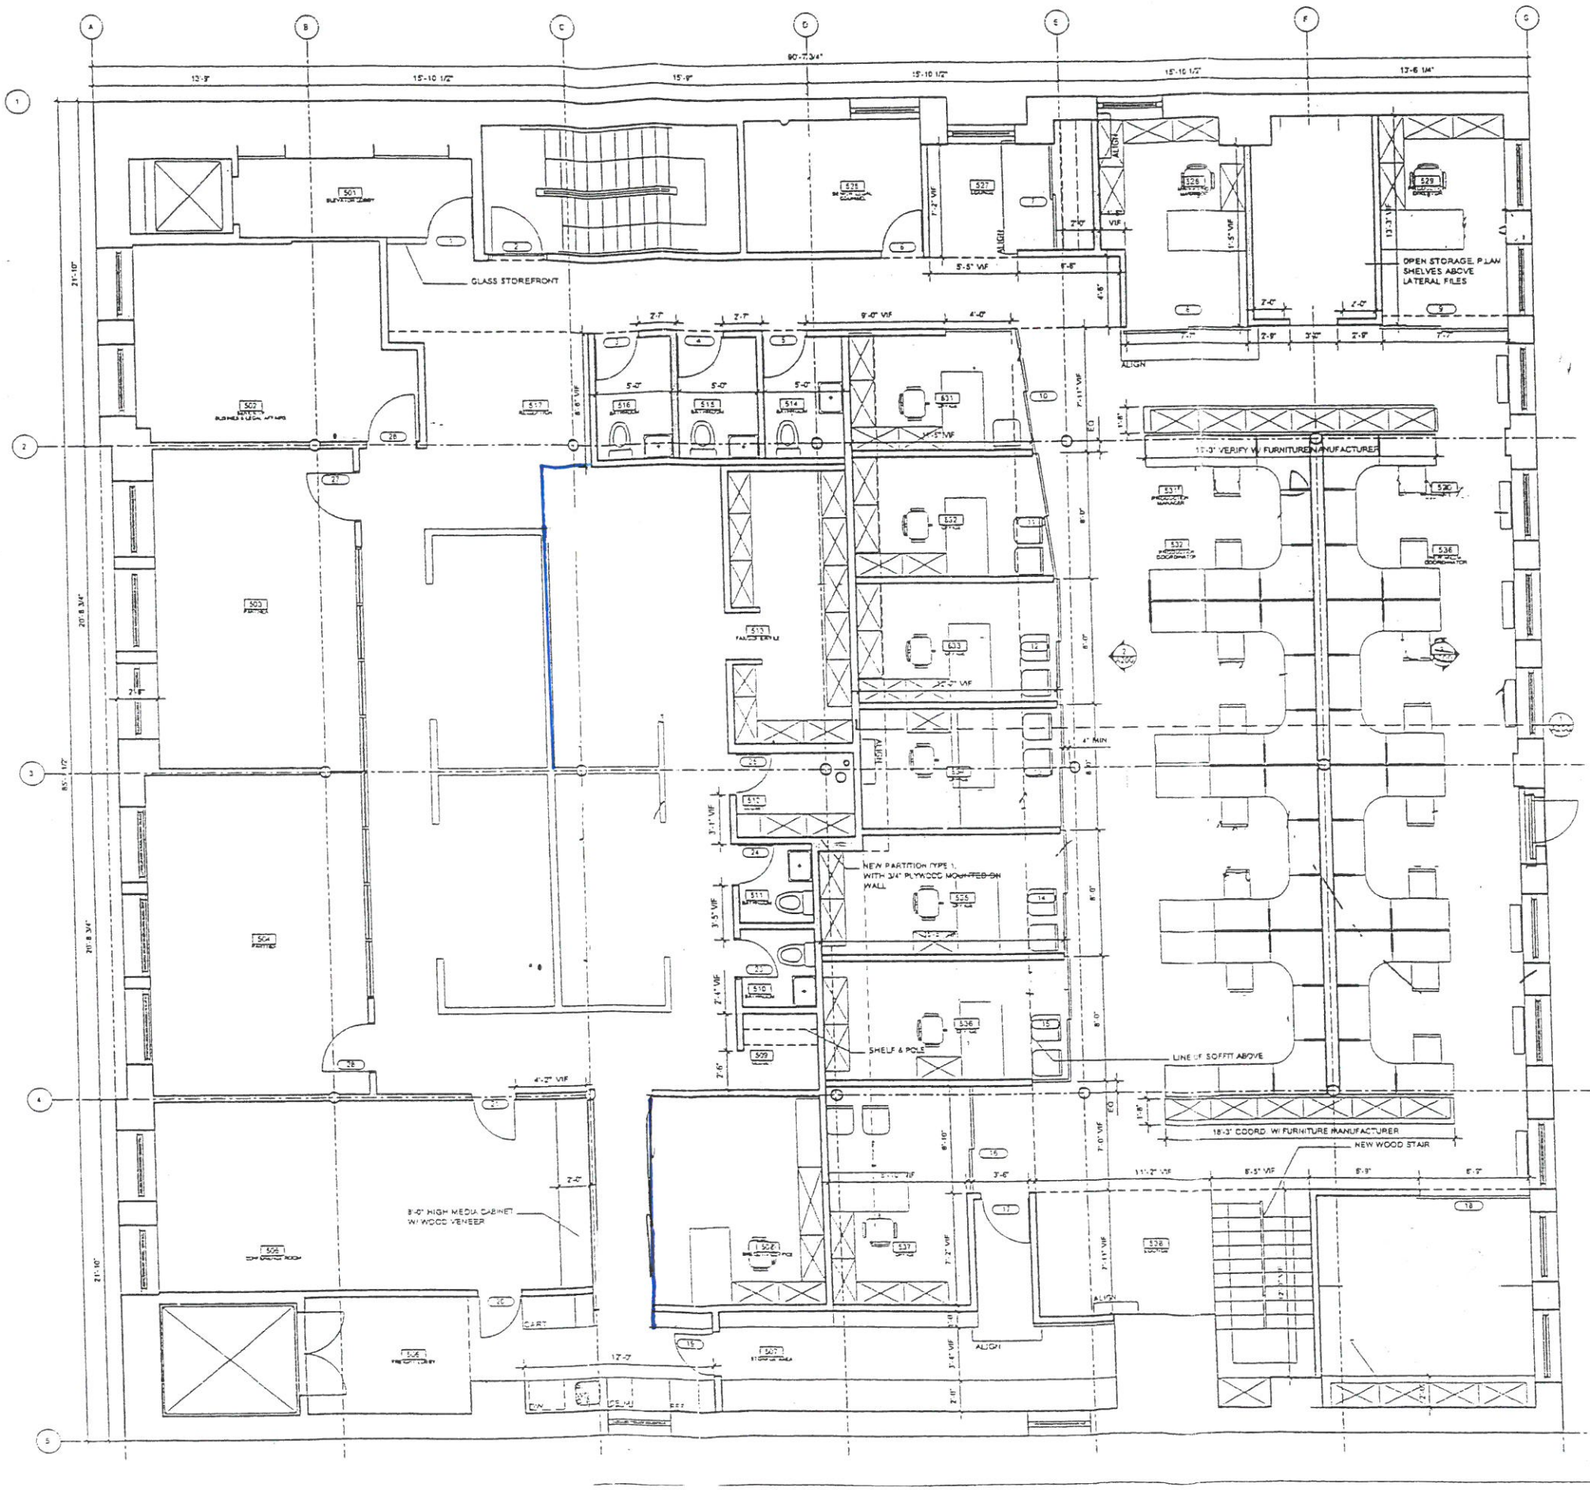

RAZOR & TIE
OFFICES

214 SULLIVAN STREET
NEW YORK, NY 10012
t: 212.473.9173
f: 212.473.9174

ARCHITECT
ROBERT SIEGEL ARCHITECTS
1001 AVENUE OF THE AMERICAS
NEW YORK, NY 10018
212.921.5600
www.robertsiegelarchitects.com

NOTE:
TYPICAL PARTITION
2 1/2" MTL. STUD @ 16" O.C. (20 GUAGE) TO BOTTOM OF STRUCTURE ABOVE W/ ONE LAYER OF 5/8" GWB EACH SIDE SET IN ACOUSTICAL SEALANT BED. PROVIDE ACOUSTIC SEMI-RIGID INSULATION FULL HEIGHT

NO	DATE	REMARKS

DRAWING TITLE:

5TH FLOOR FURNITURE PLAN

SCALE: 1/4"=1'-0"

DATE:

PROJECT: 0009 RAZOR AND TIE

DRAWING NUMBER:

A-103